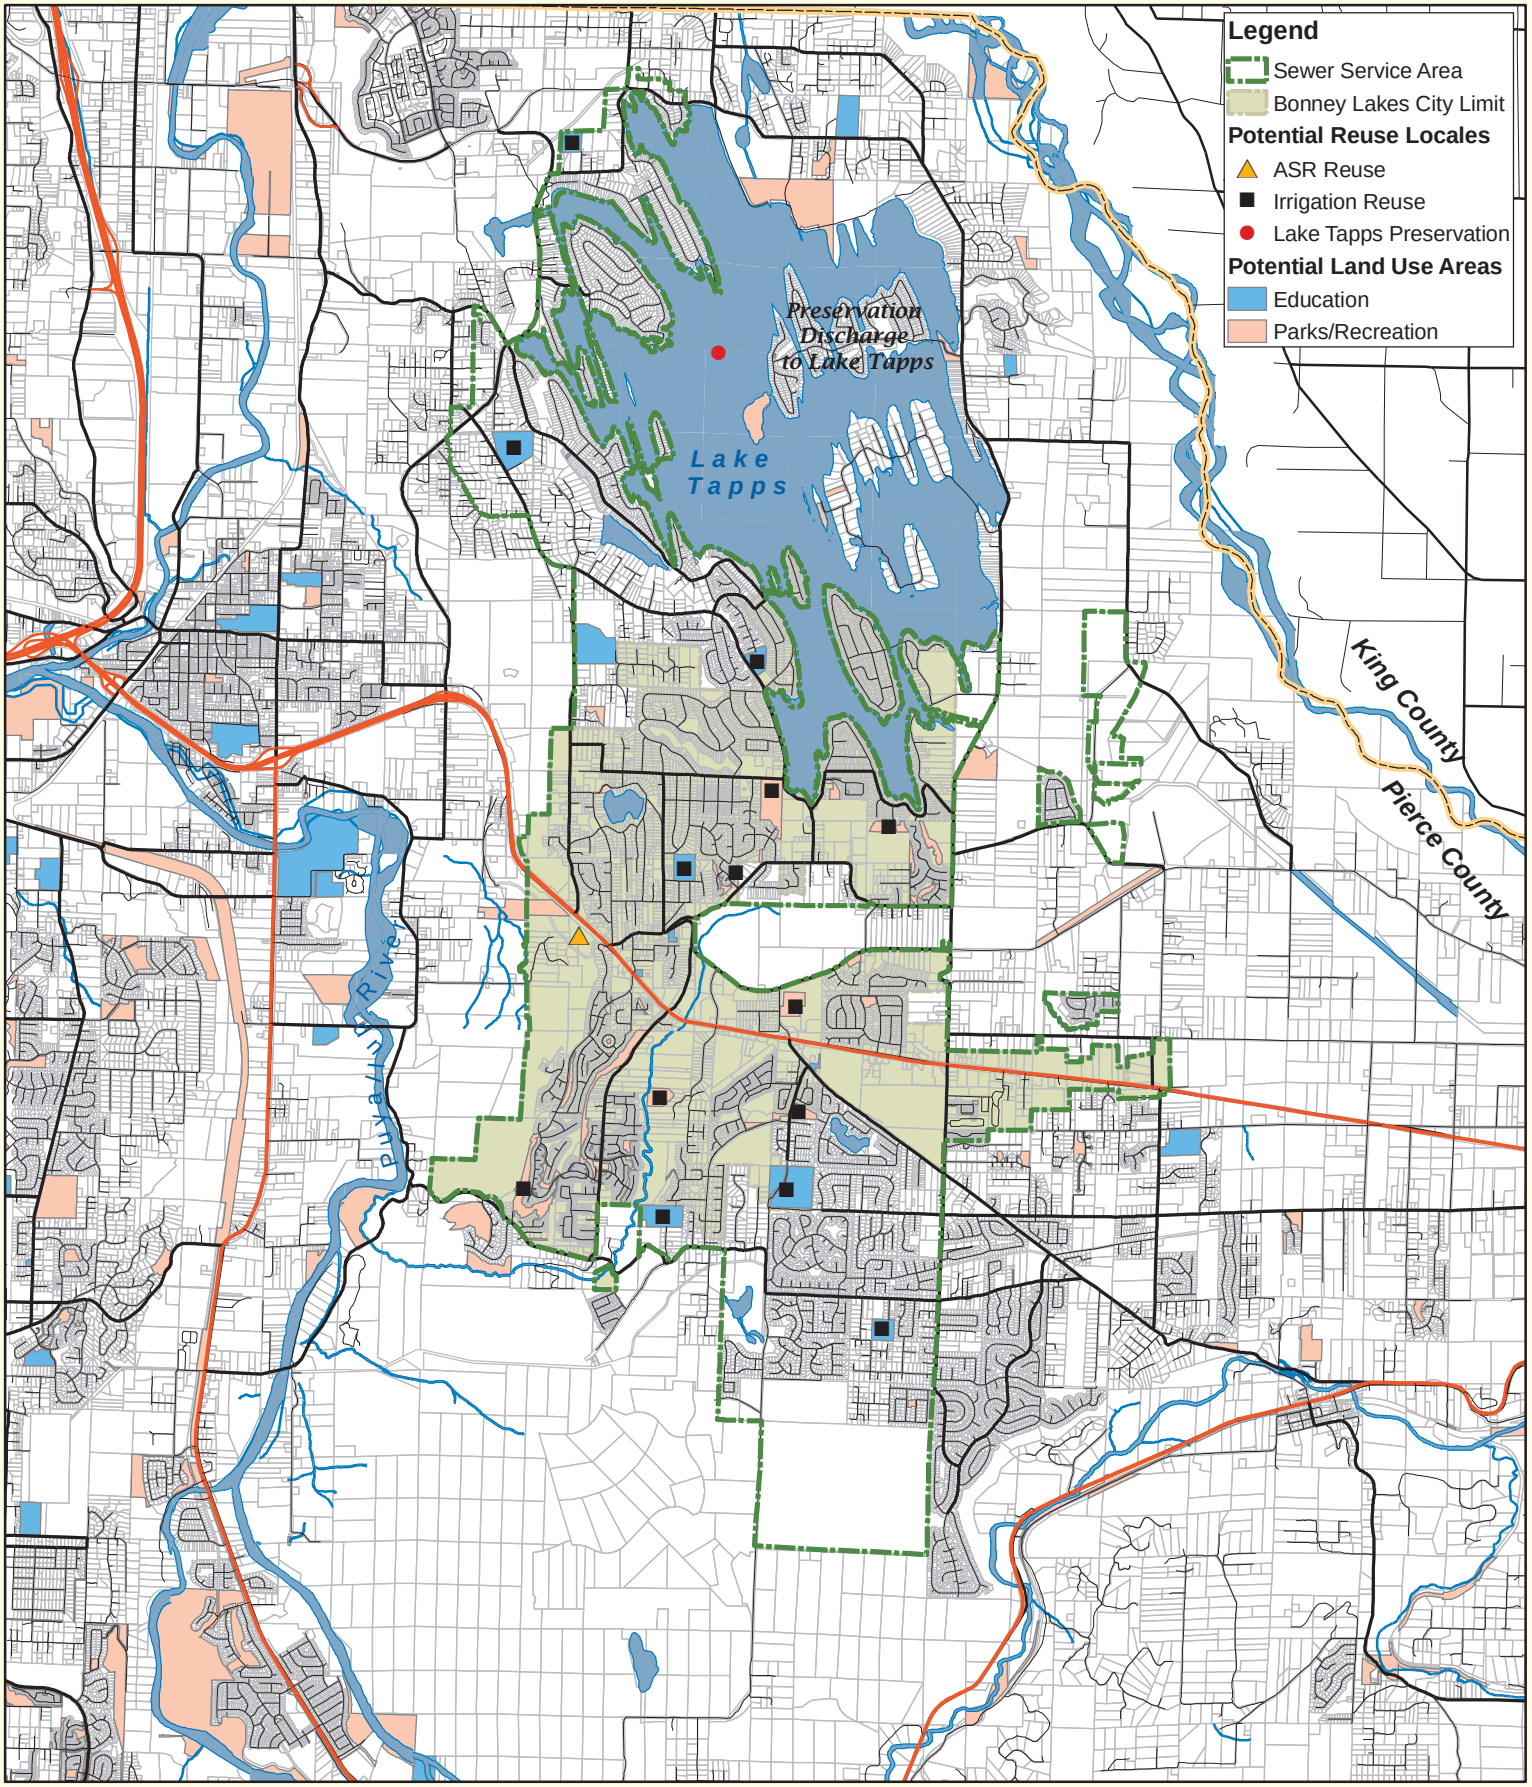

Figure 5-3
Potential Reuse Locales
City of Bonney Lake
Sewer Comprehensive Plan

1 inch = 6,000 feet

0 6,000 Feet

J:\Data\BON\507-141\GIS\maps\BONCSP_5-3_PotReuse.mxd Revised: 11/13/08 By: jdm

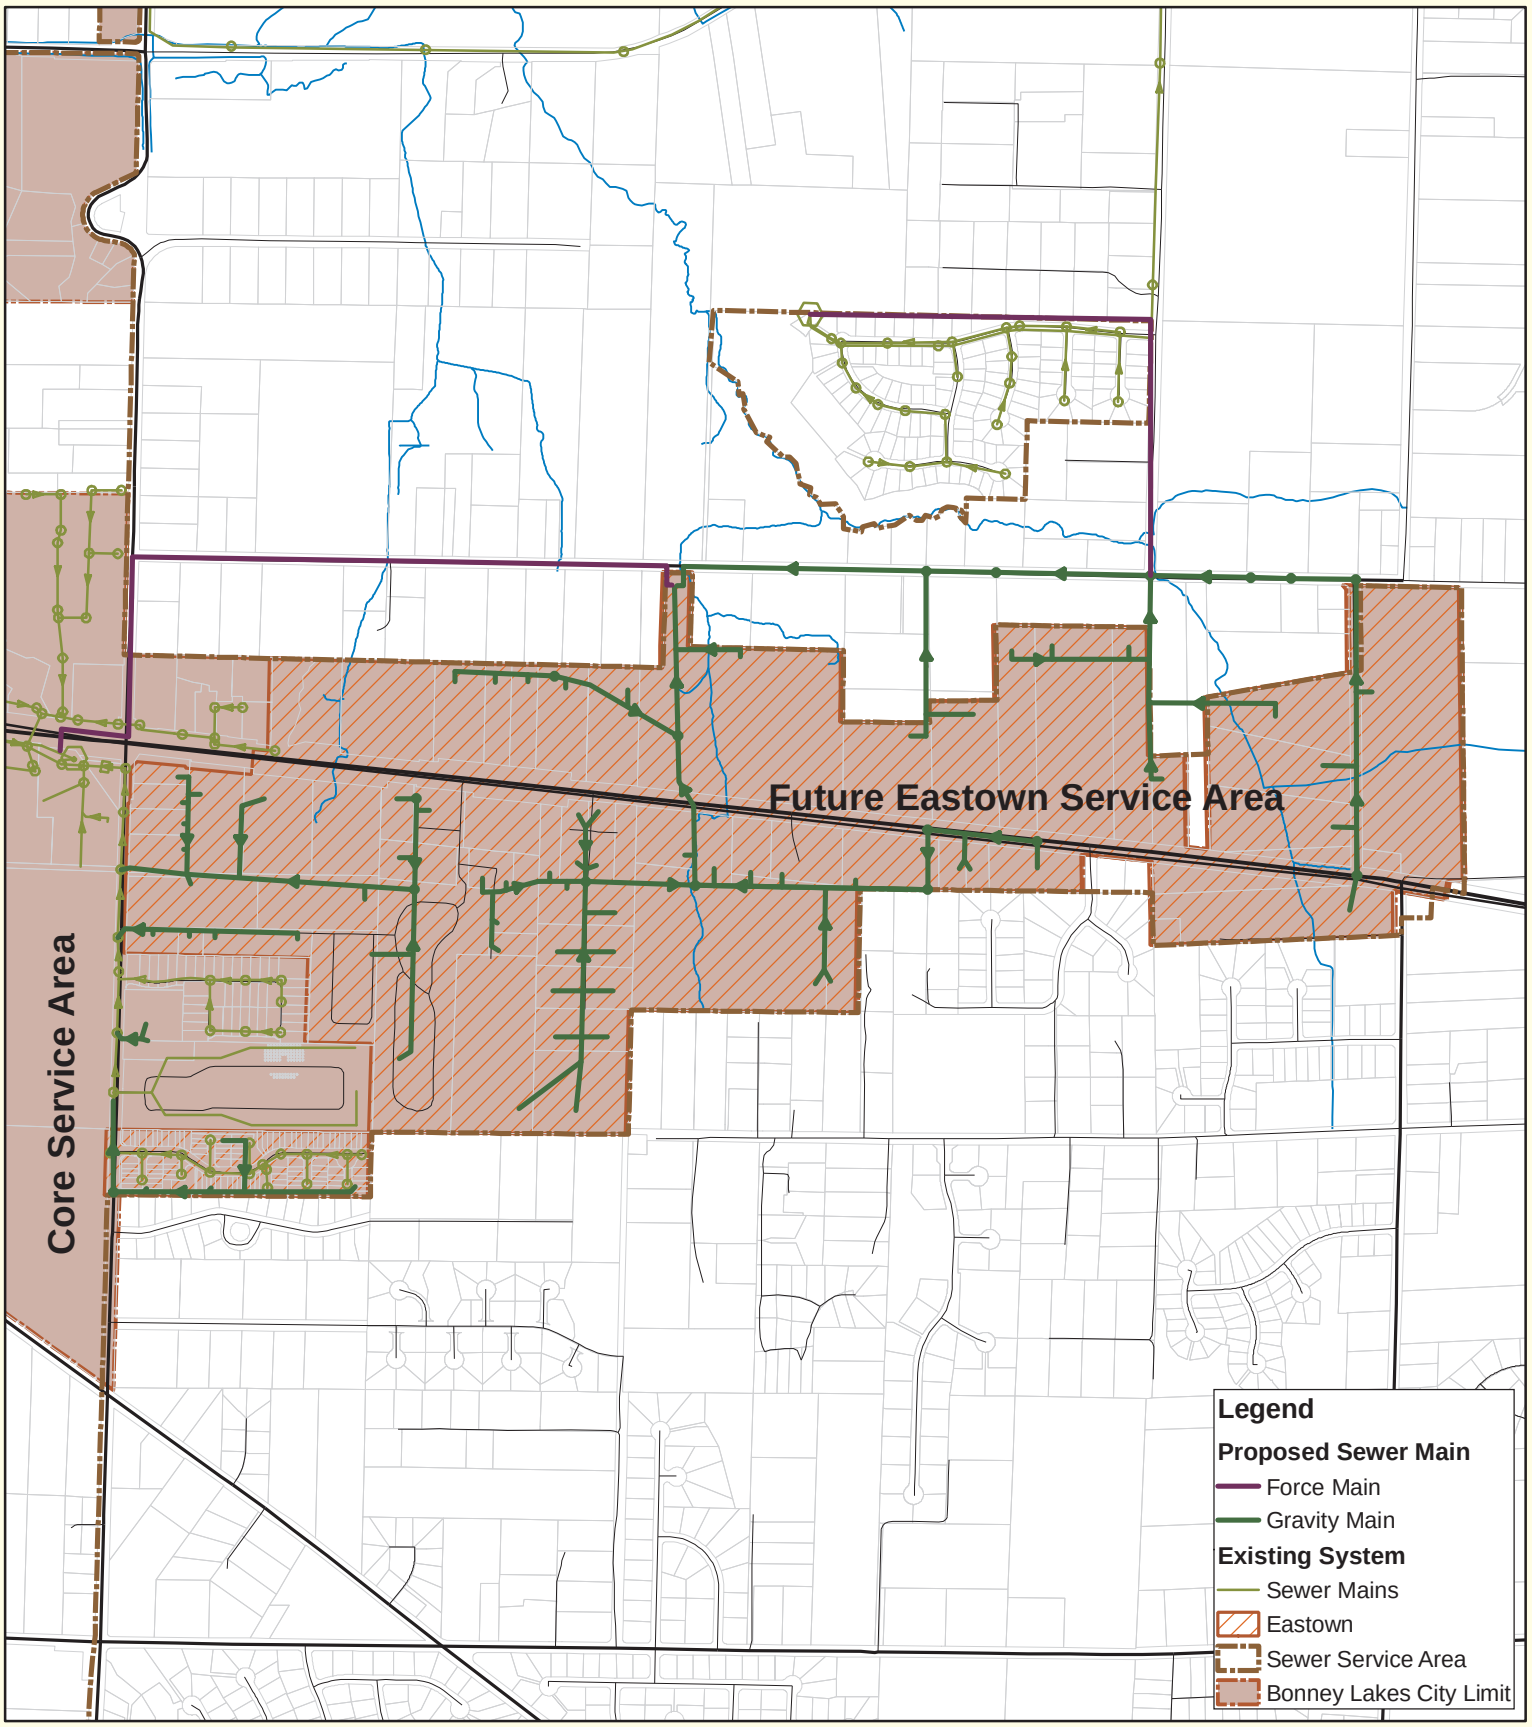

RH2

Figure 5-4

Eastown Future Sewer Service Area

City of Bonney Lake

Sewer Comprehensive Plan

BONNEY Lake

N

1 inch = 1,000 feet

Feet

0 1,000

J:\Data\BON\507-141\GIS\maps\BONCSP_5-3_Etown_futSSA.mxd Revised: 11/11/08 By: jdm

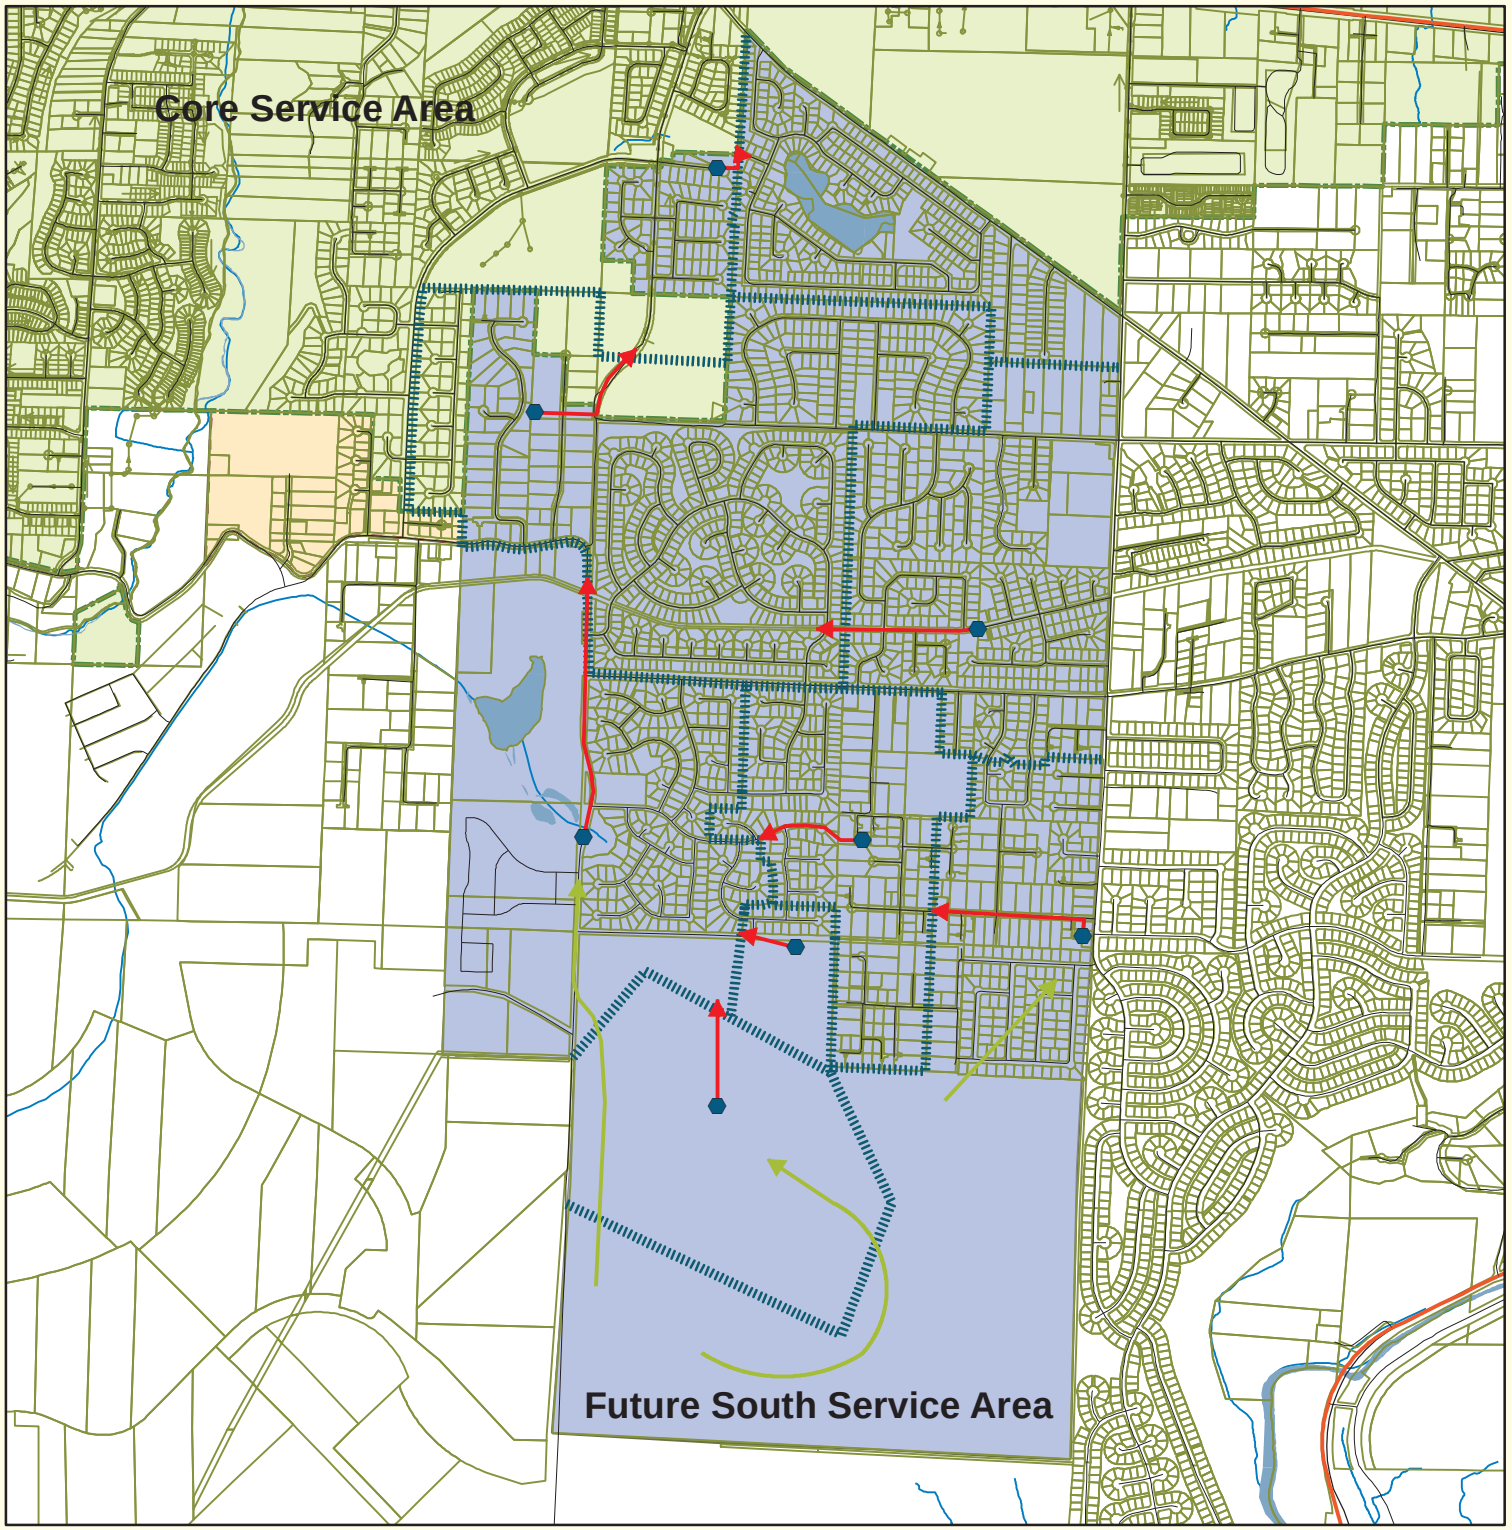

Figure 5-5a
South Future Sewer Service Area
Service through Bonney Lake Alternative

0 2,000
Feet

City of Bonney Lake
Sewer Comprehensive Plan

Legend
- Proposed Lift Station
- Proposed Sewer Main
- Force Main
- Gravity Main
- Proposed Basin Boundary
- Existing Sewer Main
- Waterbodies
- Bonney Lake City Limits
- North Sewer Service Area
- South Sewer Service Area
- Core Service Area

Revision Date: 11/21/08

J:\Data\BON\507-141\GIS\maps\SewerPlanFigs\BONCSP-fig-5-5a.mxd

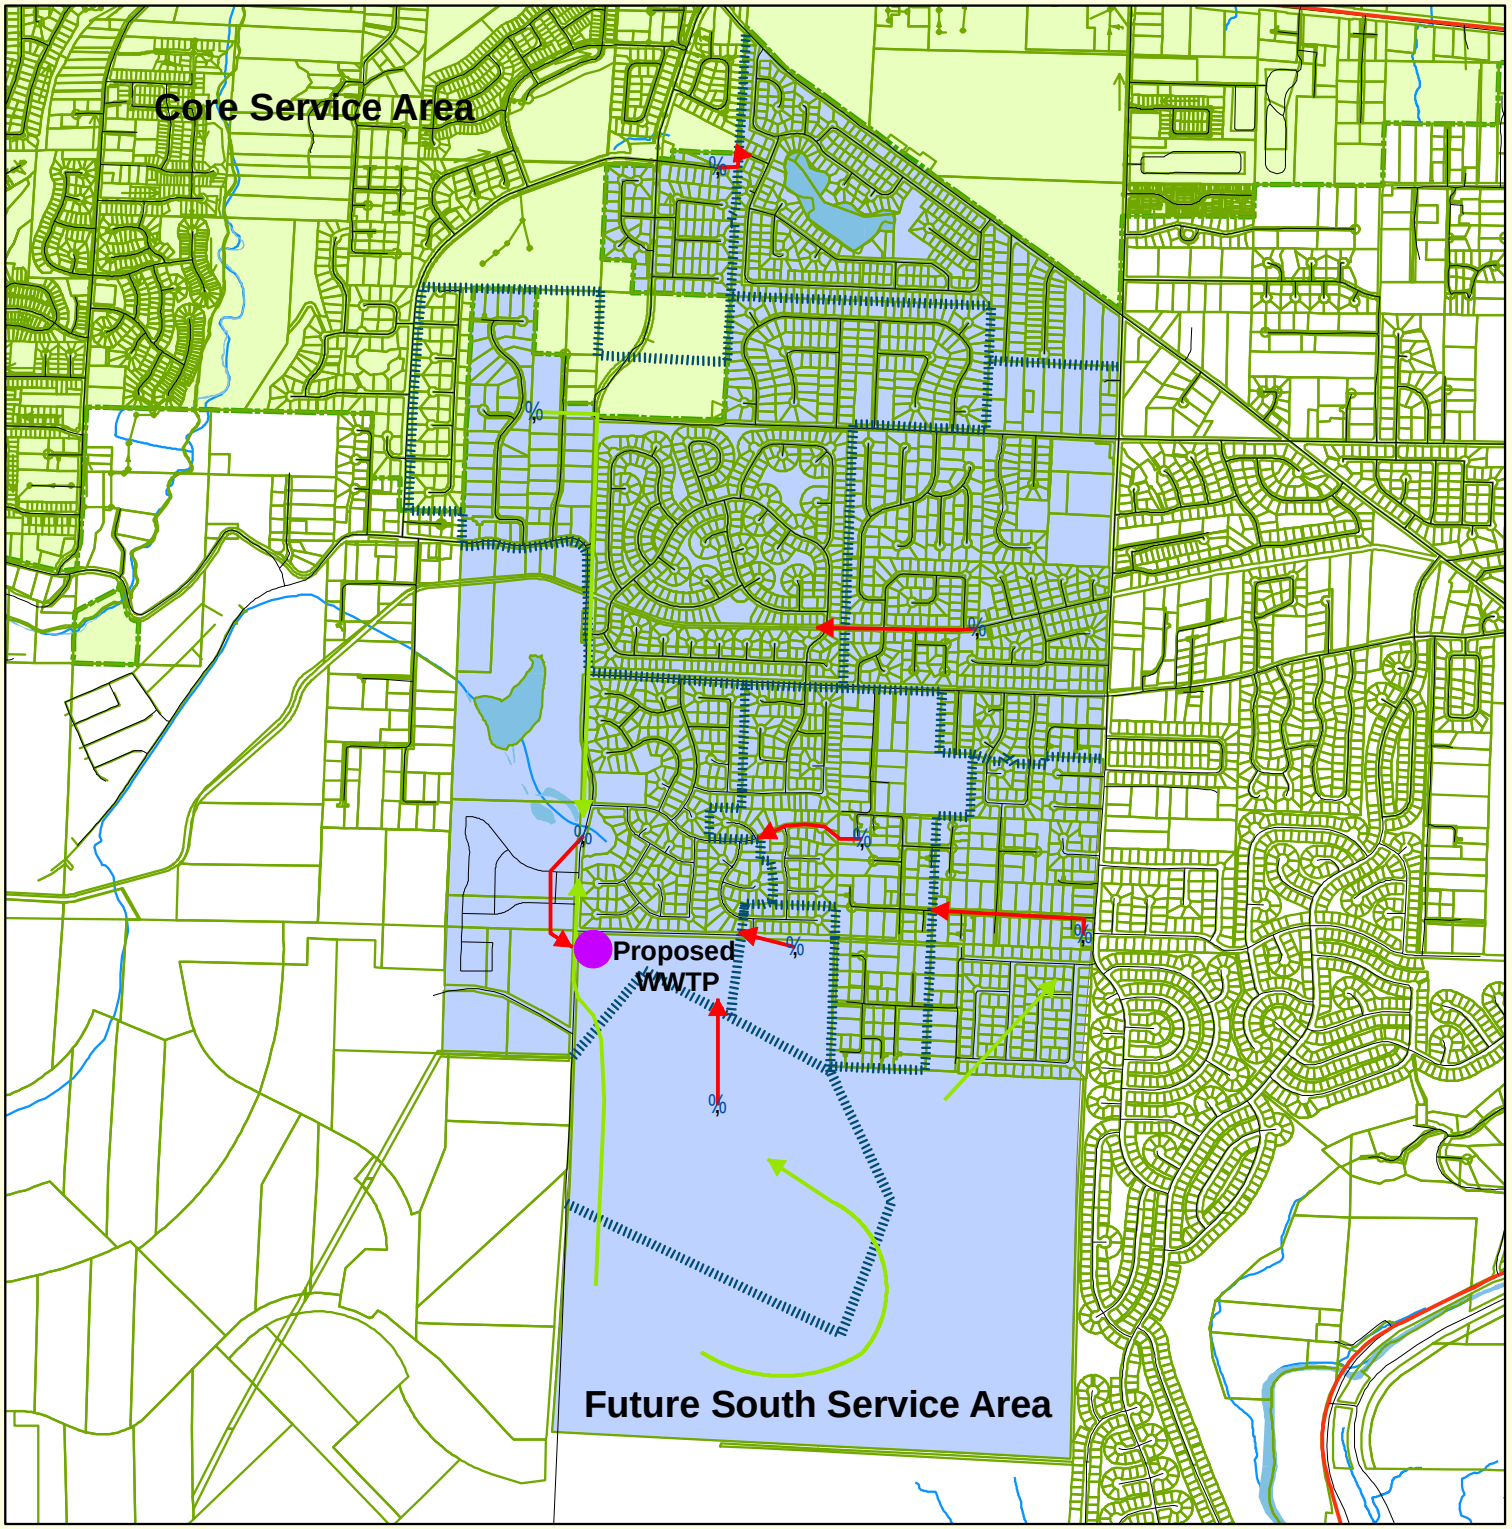

Figure 5-5b
South Future Sewer Service Area
Service to New WWTP

City of Bonney Lake
Sewer Comprehensive Plan

0 2,000
Feet

Legend
- Proposed Lift Station
- Proposed Sewer Main
- Force Main
- Gravity Main
- Proposed Basin Boundary
- Existing Sewer Main
- Waterbodies
- Bonney Lake City Limits
- South Sewer Service Area

Revision Date: 6/25/09

J:\Data\BON\507-141\GIS\maps\SewerPlanFigs\BONCSP-fig-5-5b.mxd

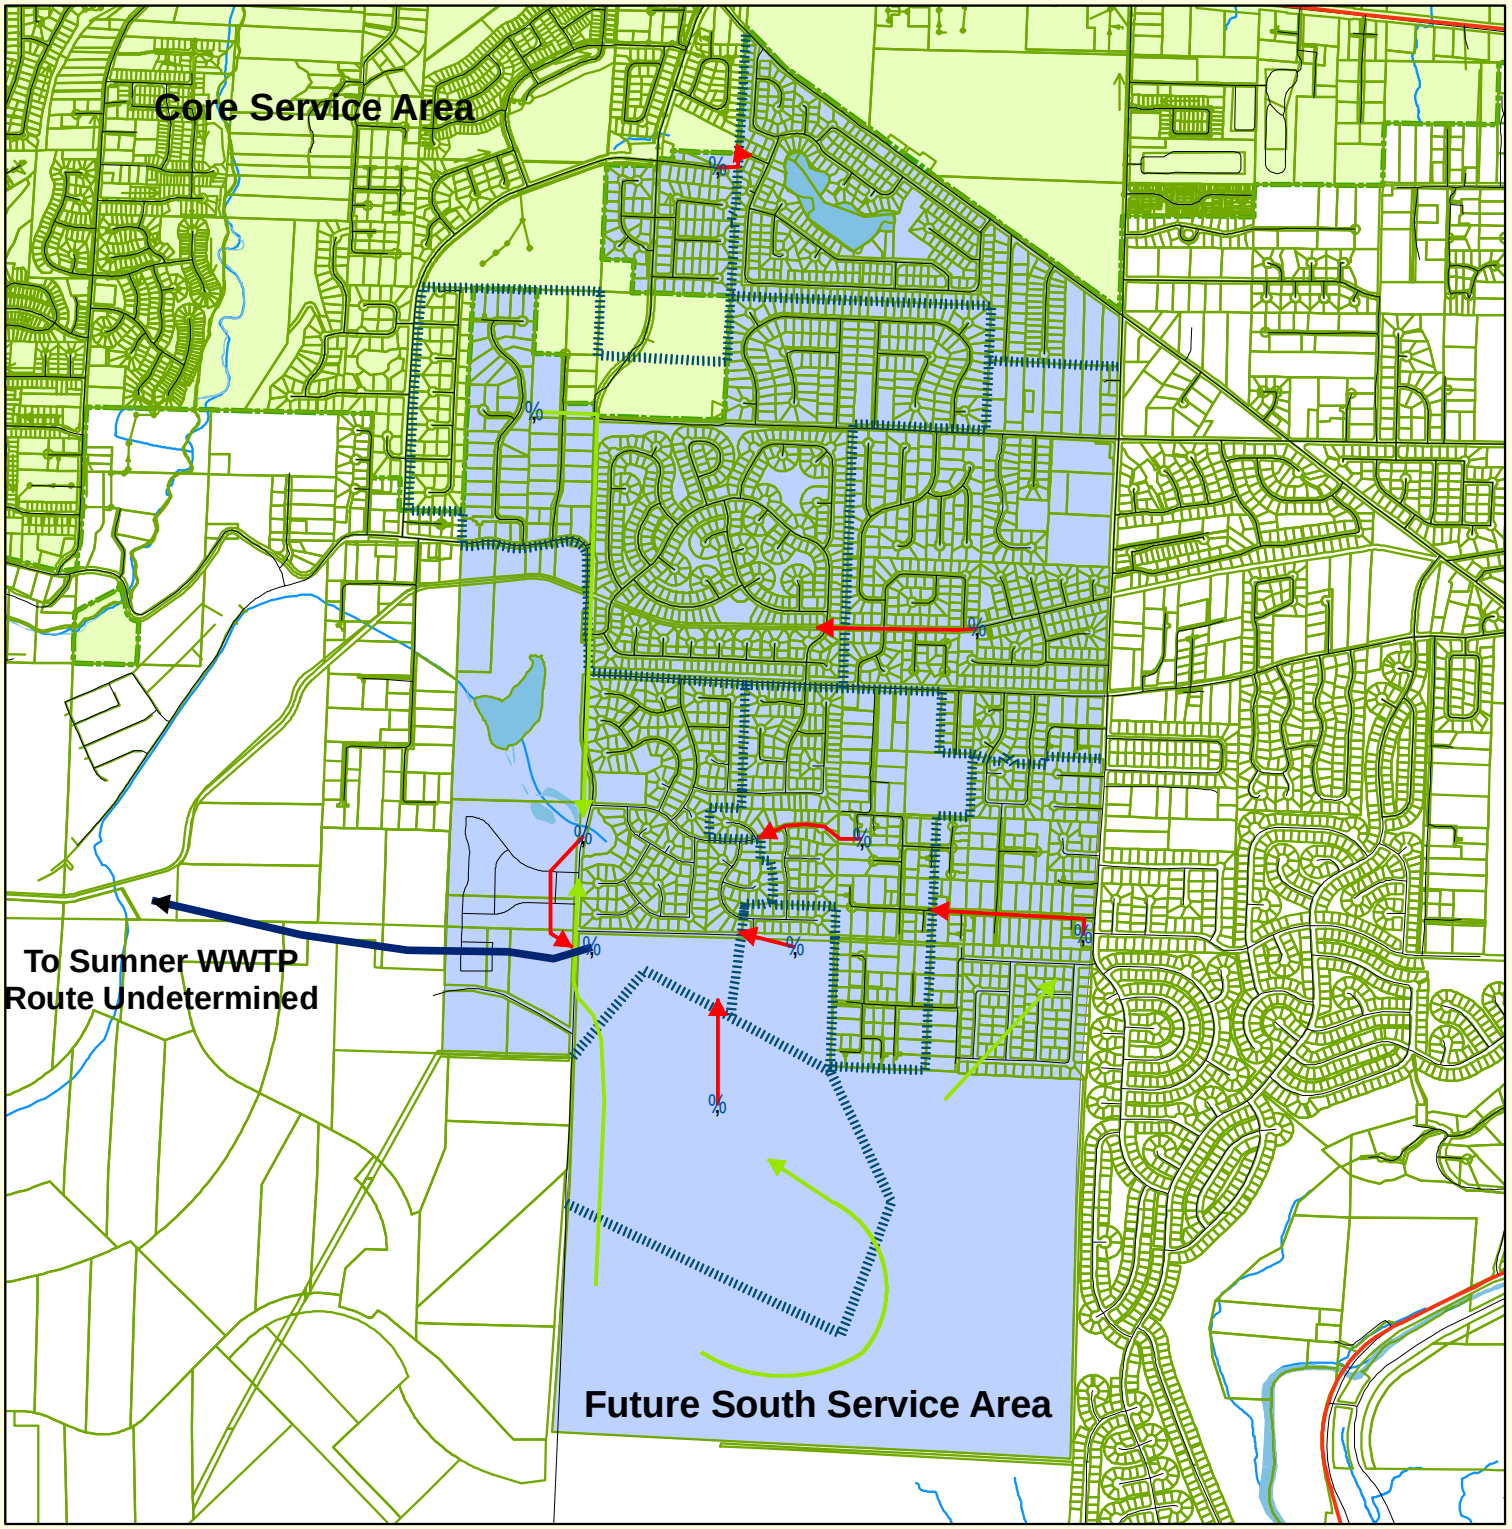

Figure 5-5c
South Future Sewer Service Area
New Interceptor to Sumner WWTP

0 2,000
Feet

City of Bonney Lake
Sewer Comprehensive Plan

Legend
- Proposed Lift Station
- Proposed Sewer Main
  - Force Main
  - Gravity Main
  - Interceptor
- Proposed Basin Boundary
- Existing Sewer Main
- Waterbodies
- Bonney Lake City Limits
- South Sewer Service Area

BONNEY Lake

RH2

Revision Date: 6/25/09

J:\Data\BON\507-141\GIS\maps\SewerPlanFigs\BONCSP-fig-5-5c.mxd